FilmL.A., Inc.
6255 W Sunset Blvd, 12th Floor
Hollywood, CA 90028
t: (213)977-8600 - f: (213)977-8601
www.filmla.com

Summary Information

Permit No: F00136831-A **Type of Permit:** FILMING **Release Date:** 04/23/2018

Production Company FOR CALI PRODUCTIONS, LLC WINE COUNTRY

Insured Company Name FOR CALI PRODUCTIONS, LLC WINE COUNTRY

Contact Phone No. 1 323-956-9500
Contact Phone No. 2
Fax
Address 5555 MELROSE AVE, MILLAND BLDG
LOS ANGELES, California 90038

Production Title WINE COUNTRY

Type of Production Feature

Producer Morgan Sackett

Director Ann Spivak

1st AD Steve Day

Production Manager David Hyman

FilmL.A. Coordinator Nicole Tanker

Location Manager Caleb Duffy
Primary Phone Mobile - 323-388-9038
Secondary Phone

Location Assistant Tada Chae
Primary Phone Mobile - 303-881-2268
Secondary Phone

Fees

LA CITY LANE AND STREET CLOSURE FEE $312.00

Total Permit Fee $312.00

Number of Locations 1

NOT A PERMIT

FilmL.A., Inc.
6255 W Sunset Blvd, 12th Floor
Hollywood, CA 90028
t: (213)977-8600 - f: (213)977-8601
www.filmla.com

Summary Information — Location

Permit Number	F00136831-A	**Location Manager**	Caleb Duffy
Production Company	FOR CALI PRODUCTIONS, LLC WINE...	Primary Phone	Mobile - 323-388-9038
Insured Company	FOR CALI PRODUCTIONS, LLC WINE...	Secondary Phone	
Production Title	WINE COUNTRY		

Location Address 12516 W Magnolia Blvd, Los Angeles, CA, 91607

Location Type Bar

Film Dates 4/24/2018 - 4/25/2018 07:00 - 01:00 2 days

Strike Dates 4/25/2018 - 4/25/2018 06:00 - 10:00

Open or Closed to the Public Closed

Generic Conditions

*LA CITY AND/OR LA COUNTY FIRE CHECKLIST ATTACHED TO FINAL PERMIT. THE PERMITEE IS RESPONSIBLE FOR COMPLETING CHECKLIST PRIOR TO FILMING ACTIVITY AT THIS LOCATION. NON COMPLIANCE MAY RESULT IN ASSIGNMENT OF A FIRE OFFICER.
Community Survey Obtained
Must Maintain 5' Clearance on Sidewalks/Walkways
Must maintain local/emergency access
No cast or crew parking on area streets
No interference with merchant activity.
Number of uniformed officers listed on the permit is a minimum requirement. Permittee remains responsible for deploying a sufficient number of uniformed officers to provide traffic and crowd control to ensure the safety of the film crew and the public.
Traffic control must be done in accordance w/MUTCD
Traffic Officers Required
Uniformed officers shall have a copy of the film permit in their possession and are required to confirm that all traffic control signage devices are in place.

Please see attached document Magnolia Blvd btwn Babcock Ave & Whitsett Ave SS curb - Wine Country.pdf

Equipment on Location

Type	Quantity
10 Ton Truck	2
5 Ton Truck	2
Cube Trucks	1
Generator	1
Portable restrooms	1
Stakebed Trucks	5

Personnel on Location

Type	Quantity
Cast	2
Crew	75
Extras	50
Off-Duty/Retired LAPD Officer(s)	1
Spot Check	1

NOT A PERMIT

FilmL.A., Inc.
6255 W Sunset Blvd, 12th Floor
Hollywood, CA 90028
t: (213)977-8600 - f: (213)977-8601
www.filmla.com

Summary Information — Location

Permit Number	F00136831-A	**Location Manager**	Caleb Duffy
Production Company	FOR CALI PRODUCTIONS, LLC WINE...	Primary Phone	Mobile - 323-388-9038
Insured Company	FOR CALI PRODUCTIONS, LLC WINE...	Secondary Phone	
Production Title	WINE COUNTRY		

Vans 5

Filming Activities Atmospheric Smoke Effects; Camera on sticks; Equipment on property; Equipment on sidewalk & street; Handheld equipment; Interior Dialogue; Interior models against scenery;

Jurisdiction **Political:** Los Angeles City - Council District 02 **Police:** Los Angeles Police Department **Fire:** Los Angeles City

Thomas Guide **Page:** 562 **Grid:** F2

Approvals FILML.A. CLOSURES Joshua Mingo

Coordinator Note PRODUCTION MUST TURN AROUND AND LOWER ALL DOT POSTINGS AT THE COMPLETION OF THEIR FILMING ACTIVITY.

Coordinator Note IT IS SUGGESTED TO TURN AROUND AND LOWER ANY LENGTH OF POSTING NOT NEEDED BY THE PRODUCTION.

Coordinator Note POSTED PARKING IS FOR PRODUCTION VEHICLES ONLY. PERSONAL VEHICLES ARE SUBJECT TO PARKING TICKETS IF IN THE POSTED PARKING AREA.

Coordinator Note ANY LIGHTS USED IN EXTERIOR FILMING SHOULD BE SHUTTERED IN ORDER TO AVOID SPILLING OVER ONTO NEIGHBORING RESIDENTS.

Coordinator Note **RIDER A ADDS LANE CLOSURE ON COORDINATOR ERROR; NO CHARGE RIDER , COLLECT ASSOCIATED FEES**

Parking

Base Camp		**Crew Parking**	
Location Type :	4024 Radford Ave,	Location Type :	4024 Radford Ave,
Other Location	Los Angeles, CA, 91607	Other Location	Los Angeles, CA, 91607

Lane / Full Closure S/S CURBLANE CLOSURE: MAGNOLIA BLVD, BABCOCK AVE - WHISETT AVE

Approximate Footage 0 - 300

Date(s) 4/24/2018 to 4/25/2018 **Time(s)** 07:00 to 01:00

NOT A PERMIT

Permit #E0013683-A

W20-1

W20-5

W1-6 (L)

C30(CA)

R3-7

Ⓢ TRAFFIC SIGNAL

TRAFFIC CONE

TYPE I W/ SIGN

HIGH LEVEL WARNING DEVICE

ALL TRAFFIC CONTROL WILL BE INSTALLED TO MEET OR EXCEED THE LATEST CA-MUTCD MINIMUM REQUIREMENTS

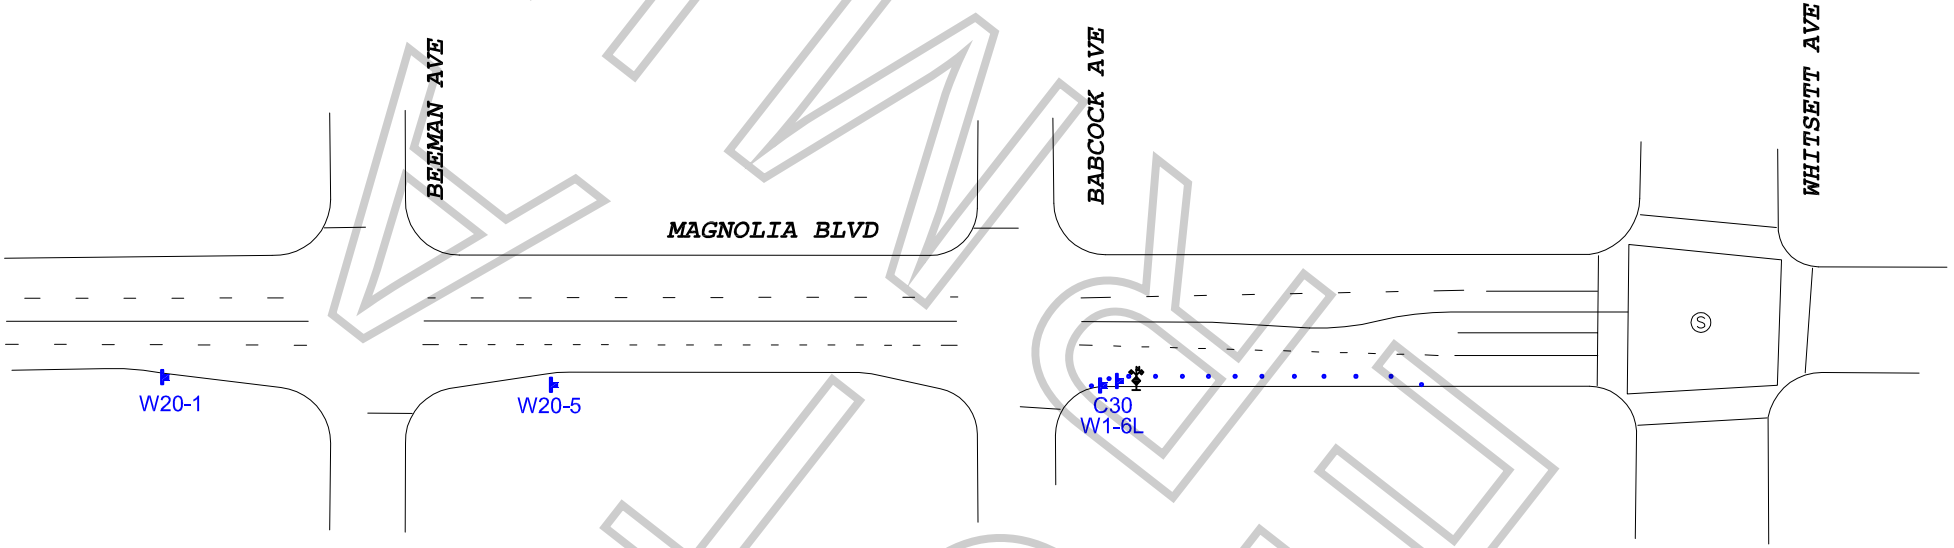

WORKING COPY

WORK ZONE TRAFFIC CONTROL PLAN
GENERAL NOTES

1. DATE/TIME: 4-24-18 FROM 07:00 HOURS TO 01:00 HOURS.
   4-25-18 FROM 07:00 HOURS TO 10:00 HOURS.

2. ALL SIGNING, STRIPING, AND TRAFFIC CONTROL DEVICES SHALL CONFORM TO THE (CURRENT) STATE OF CALIFORNIA DEPARTMENT OF TRANSPORTATION (CALTRANS) STANDARD PLANS AND STANDARD SPECIFICATIONS, CALIFORNIA MUTCD, AND ANY ADDENDUMS THERETO, AND AS SHOWN ON THESE PLANS, SYMBOLS AND ABBREVIATIONS USED ARE SHOWN ON CALTRANS STANDARD PLANS.
3. THERE WILL BE NO INTERFERENCE WITH TRAFFIC SIGNALS OR CROSSWALKS.
4. CONES WILL BE 28" MINIMUM HEIGHT AND HAVE REFLECTORIZED SLEEVES FOR NIGHT WORK.
5. POLICE WILL DIRECT TRAFFIC IF NECESSARY.

TCP FOR:	FOR CALI PROD: "WINE COUNTRY"
LOCATION:	S/S CURB MAGNOLIA BLVD BTWN BABCOCK AVE & WHITSETT AVE LOS ANGELES, CALIFORNIA
CONTACT:	TADA CHAE PH# 323.703.2373
	JCL TRAFFIC SERVICES (213) 622-9775 C31-CA Lic # 805357
DATE / REVISIONS	DRAFTER: E. RAMIREZ SCALE: N.T.S. FILM LA: NICOLE TANKER